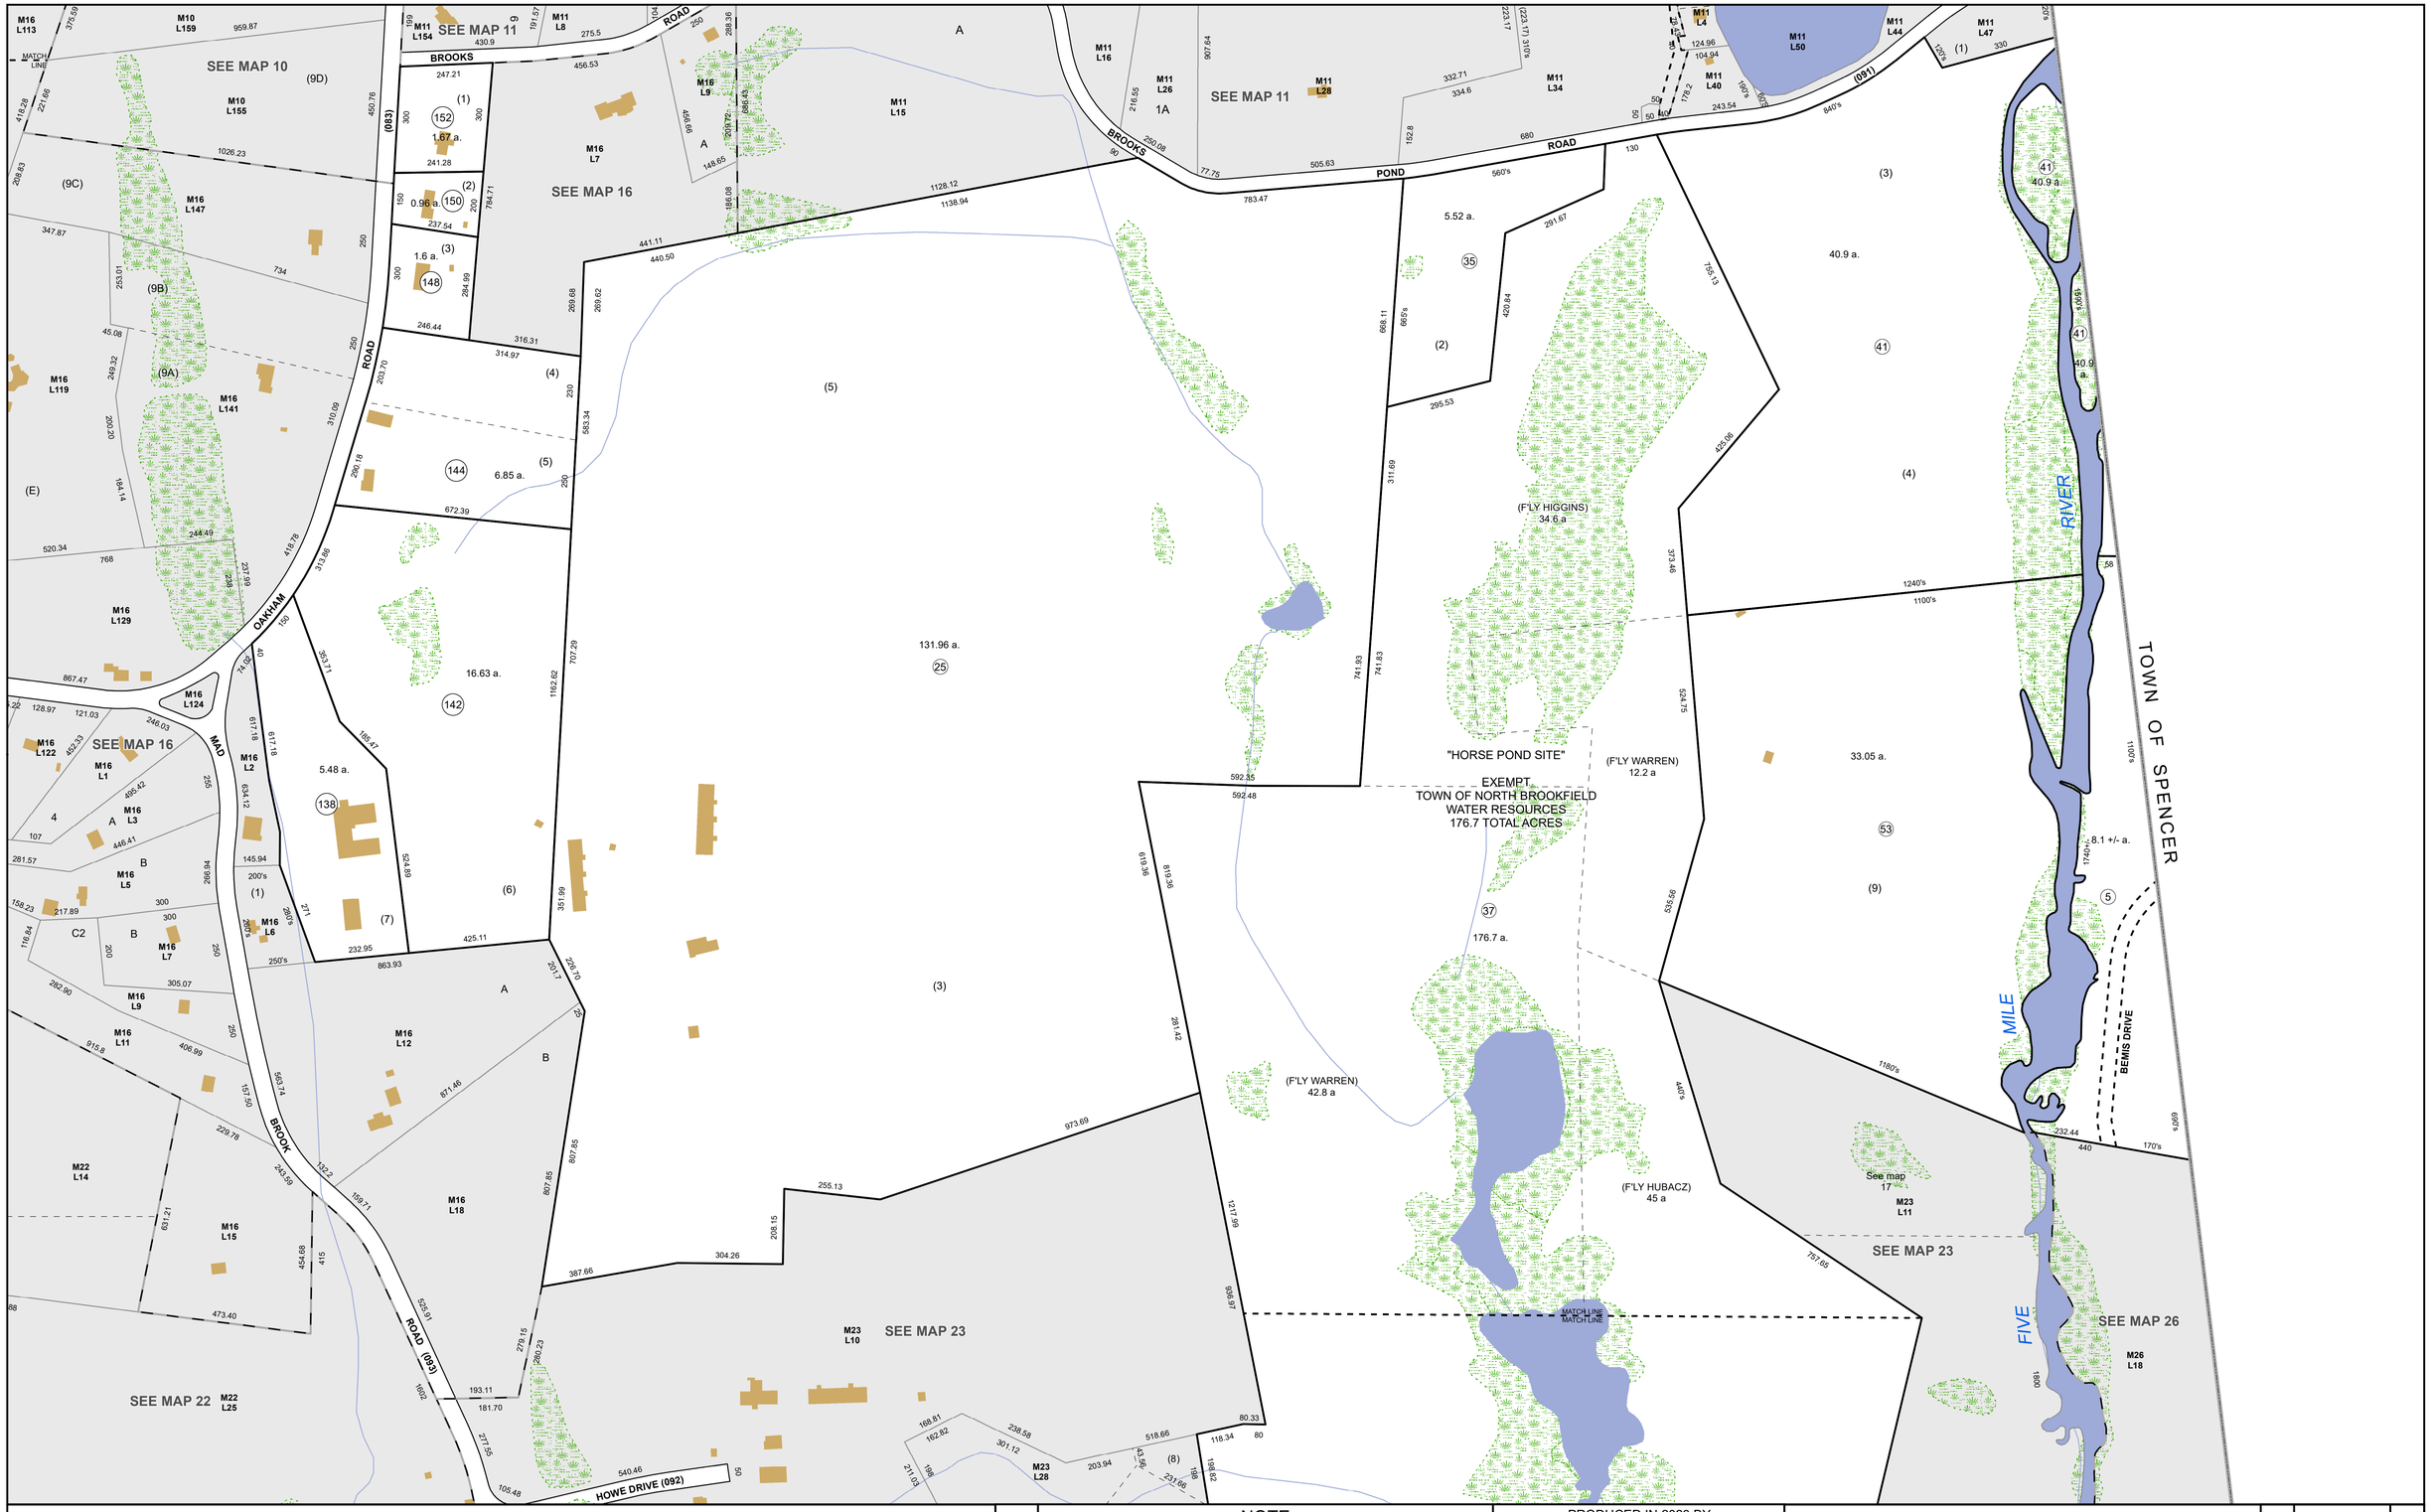

LEGEND

- PROPERTY PARCELS
- EASEMENT
- (#) LOT NUMBER
- ## LOT SIZE
- TOWN BOUNDARY
- WATER BODIES
- STREAM
- MASS. DEP WETLANDS
- STRUCTURES

N

NOTE

THE AREAS, BOUNDARIES AND DIMENSIONS SHOWN ON THIS TAX MAP ARE DERIVED FROM AERIAL PHOTOGRAPHS, GROUND SURVEYS AND RECORDED PLANS, MAPS, DEEDS AND WILLS AND ARE TO BE USED FOR TAX ASSESSMENT PURPOSES ONLY AND NOT FOR CONVEYANCE.

PRODUCED IN 2023 BY

CMRPC

ONE MERCANTILE STREET, SUITE 520
WORCESTER, MA 01608

REVISED TO: JANUARY 1, 2023

ASSESSORS TAX MAP
NORTH BROOKFIELD
WORCESTER COUNTY, MASSACHUSETTS

200 100 0 200 Feet

SCALE1 in = 200 feet

MAP NUMBER
17

Date: 6/21/2023 Path: H:\Projects\O_NorthBrookfield_GIS\M212_Assessor_Maps_24x36.mxd